
Appendix E: Service Area Map

Redwood Valley Water Company
21718 S. Alameda Street
Long Beach, California 90810

Original — Cal. P.U.C. Sheet No. 4-W

Canceling _____ Cal. P.U.C. Sheet No. _____

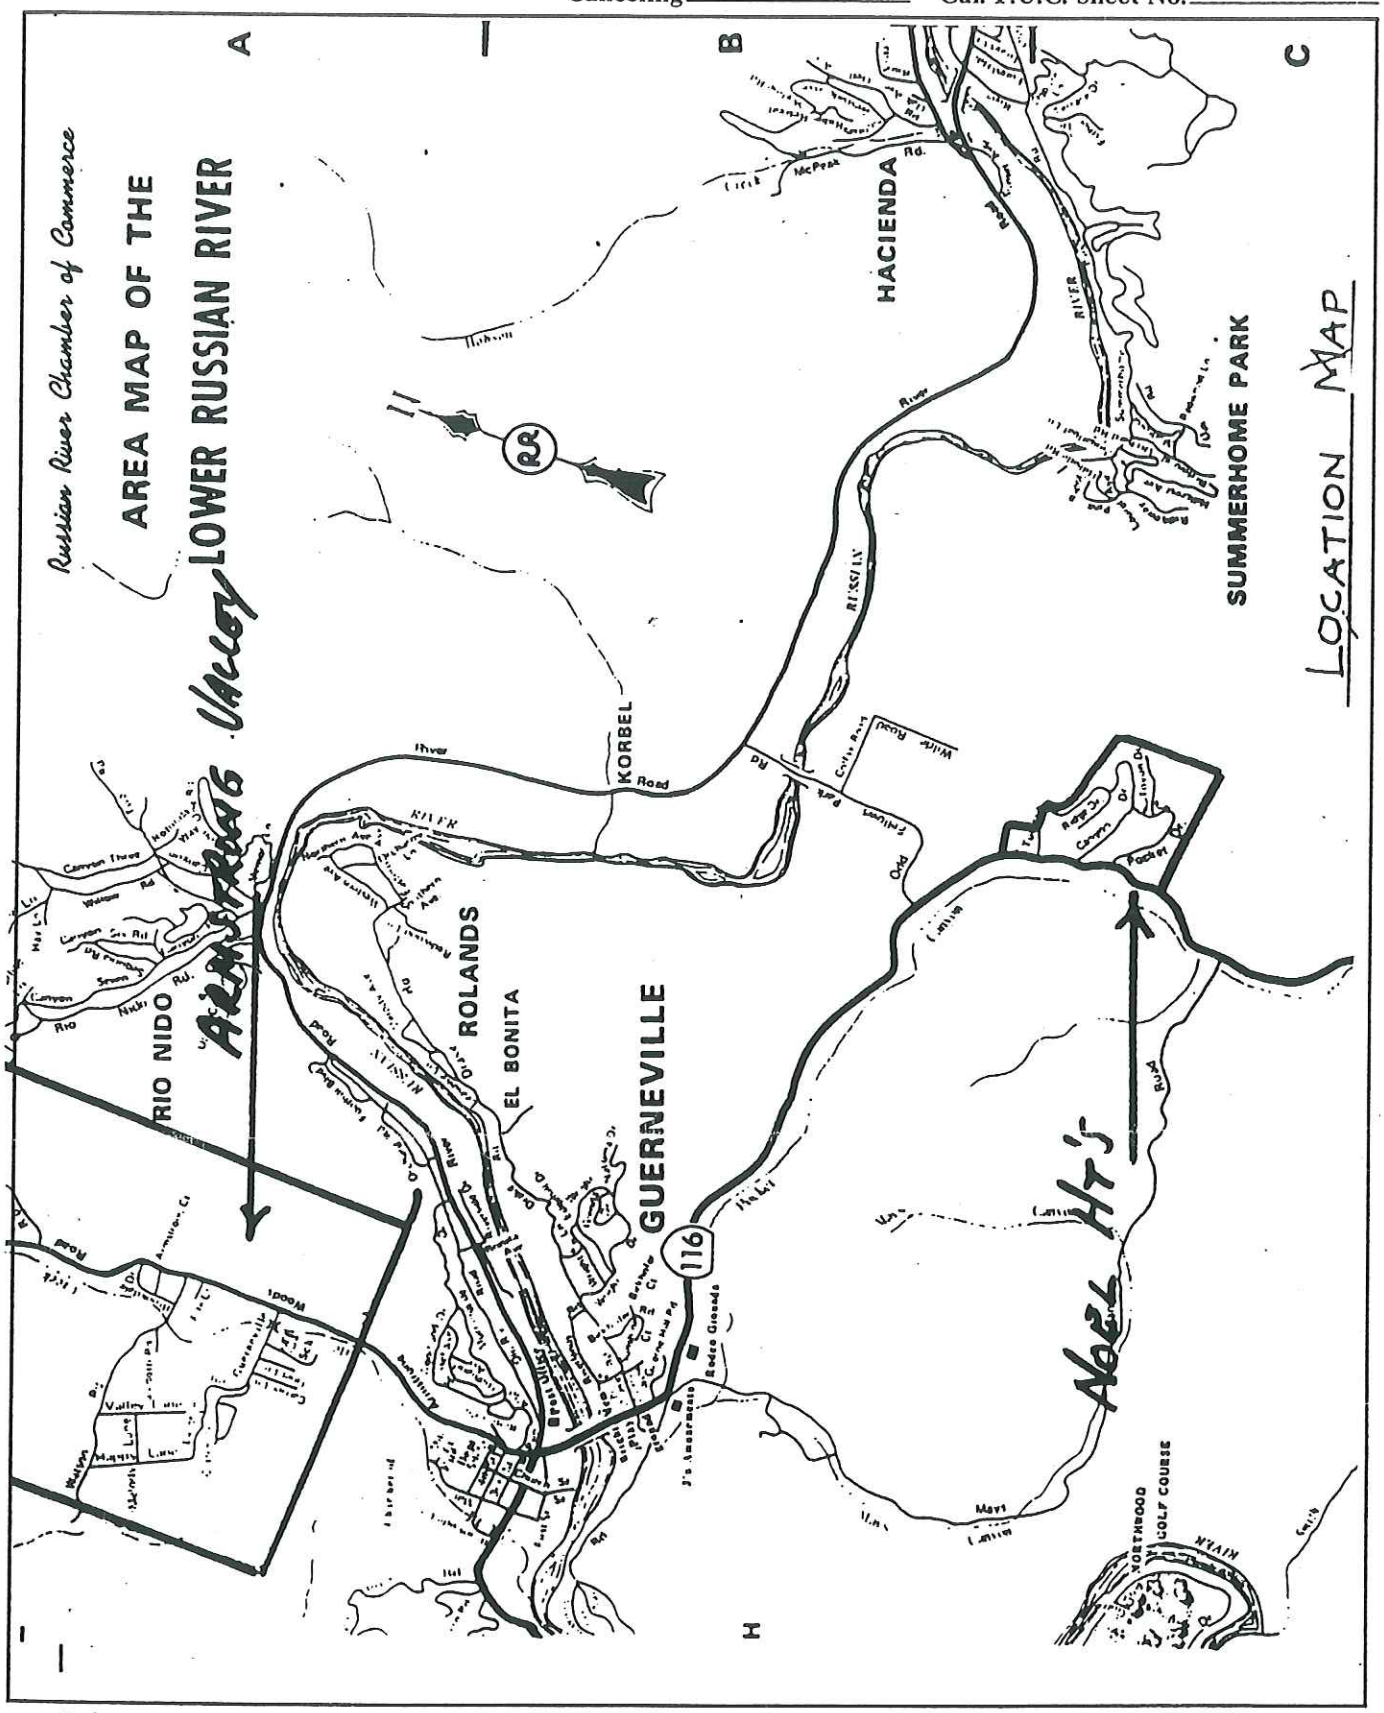

(To be inserted by utility)

Advice Letter No. 1

Decision No. _____

92 20271

Issued by

John S. Tootle
NAME

Vice President-Finance
TITLE

(To be inserted by Cal. P.U.C.)

Date Filed _____

Effective _____

Resolution No. _____

U-28

Redwood Valley Water Company
21718 S. Alameda Street
Long Beach, California 90810

Original 9-W
Cal. P.U.C. Sheet No.


Canceling
Cal. P.U.C. Sheet No.

SERVICE AREA MAP

LUCERNE WATER SERVICE

Area added _____

Low Pressure _ _ _ _ _ _

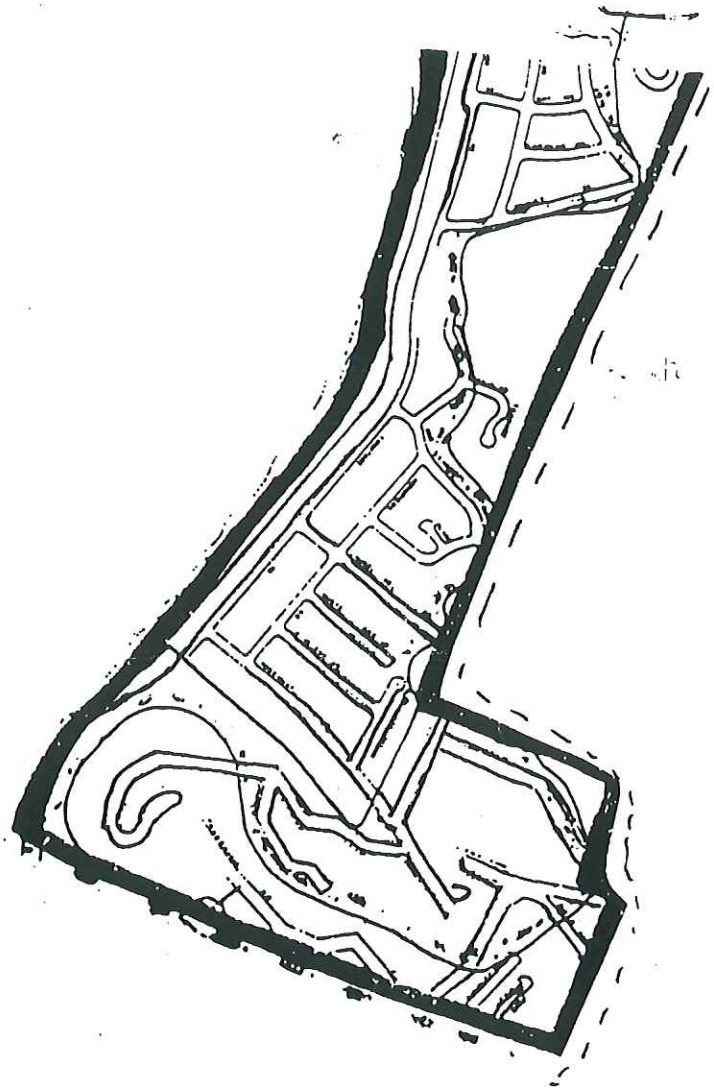

Redwood Valley Water Company
21718 S. Alameda Street
Long Beach, California 90810


Original — 12-W
Cal. P.U.C. Sheet No. ____

Canceling ____
Cal. P.U.C. Sheet No. ____

SERVICE AREA MAP

HAWKINS WATER SERVICE

Map Not to Scale Traced From County Assessor's Parcel Map

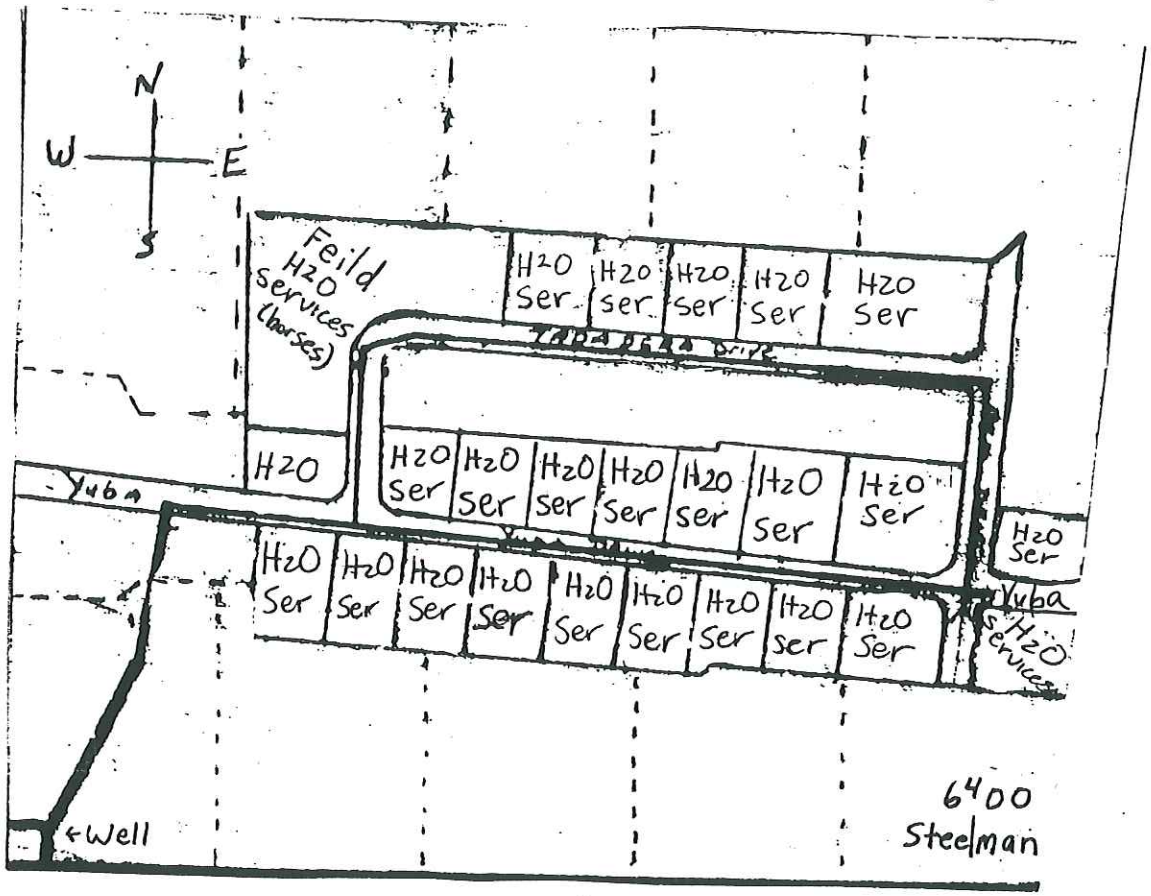

- - - - - - - - Future Sites

_____ Completed Roads

_____


(To be inserted by utility)
Advice Letter No. 1
Decision No. ____

Issued by
John S. Tootle
NAME
Vice President-Finance
TITLE

(To be inserted by Cal. P.U.C.)
Date Filed ____
Effective ____
Resolution No. ____

U-28

92 20271

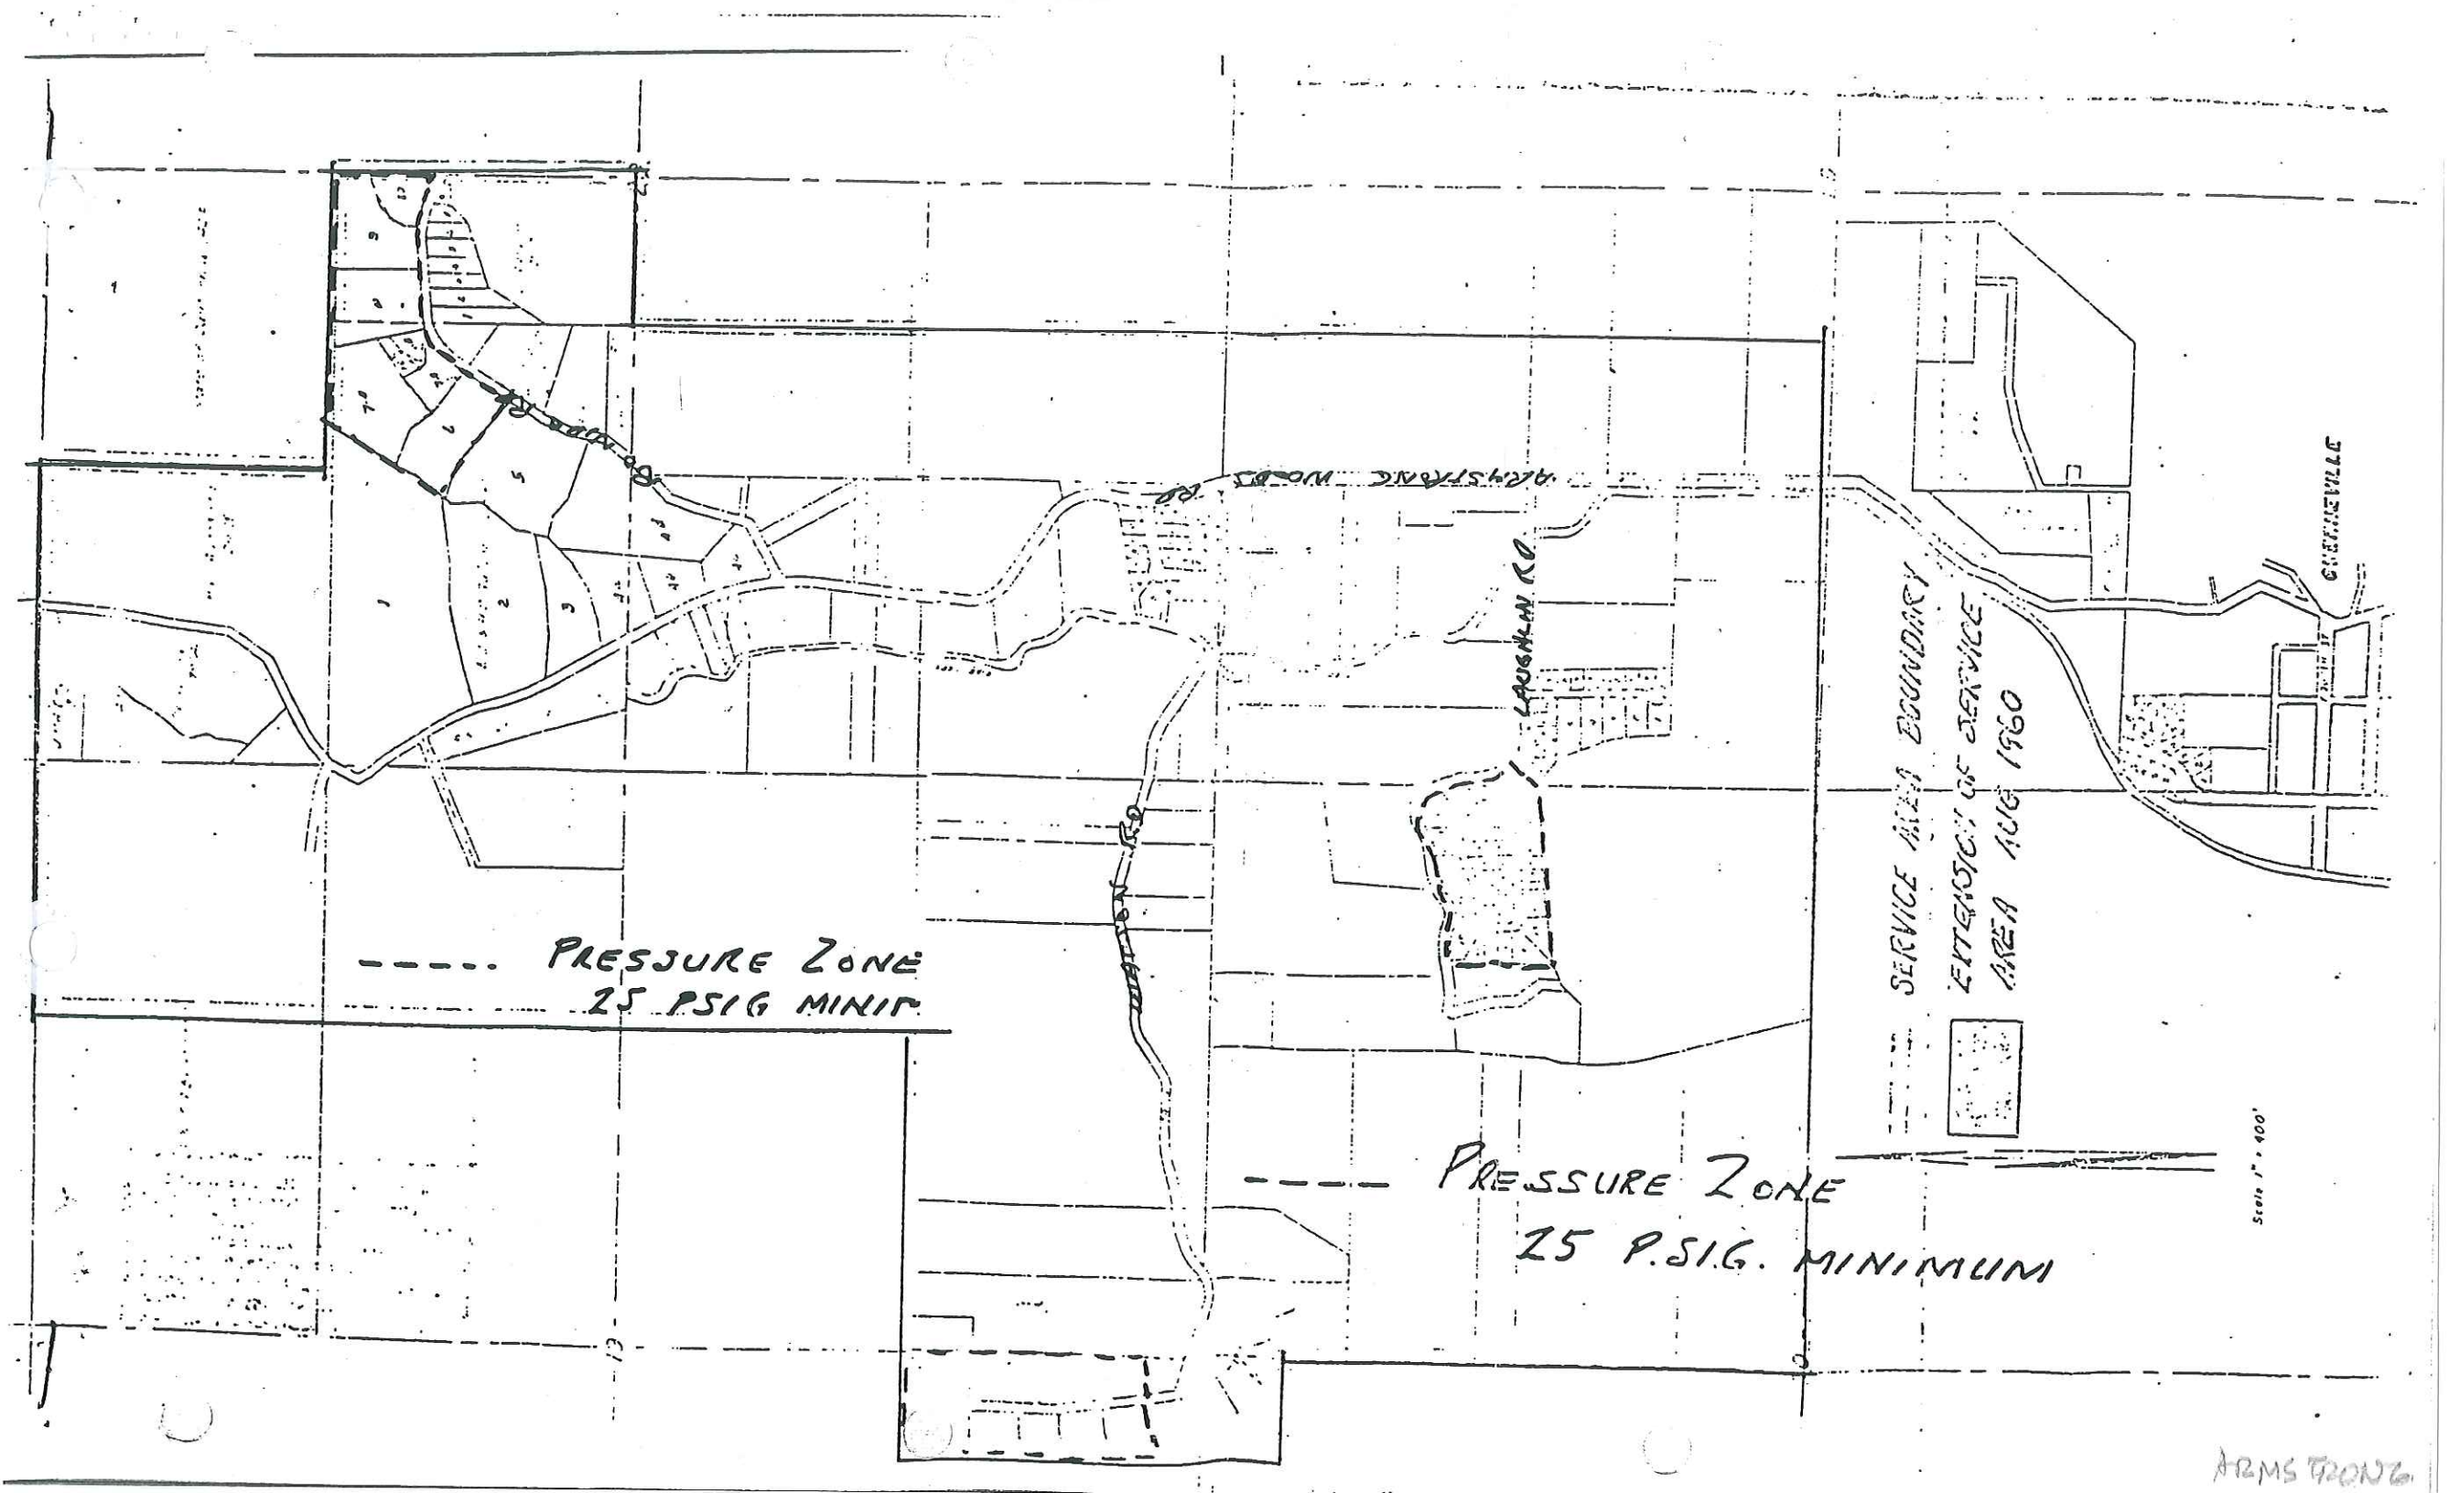
PRESSURE ZONE
25 PSIG MINIM
PRESSURE ZONE
25 P.S.I.G. MINIMUM
SERVICE AREA BOUNDARY
EXTENSION OF SERVICE
AREA AUG 1960
LAUGHLIN RD
ARMSTRONG

Redwood Valley Water Company
21718 S. Alameda Street
Long Beach, California 90810

Original — 11-W

Cal. P.U.C. Sheet No. _____


Canceling _____ Cal. P.U.C. Sheet No. _____

BROADMOOR ACRES

SONOMA COUNTY

JUNE 1951

GENERAL LOCATION MAP

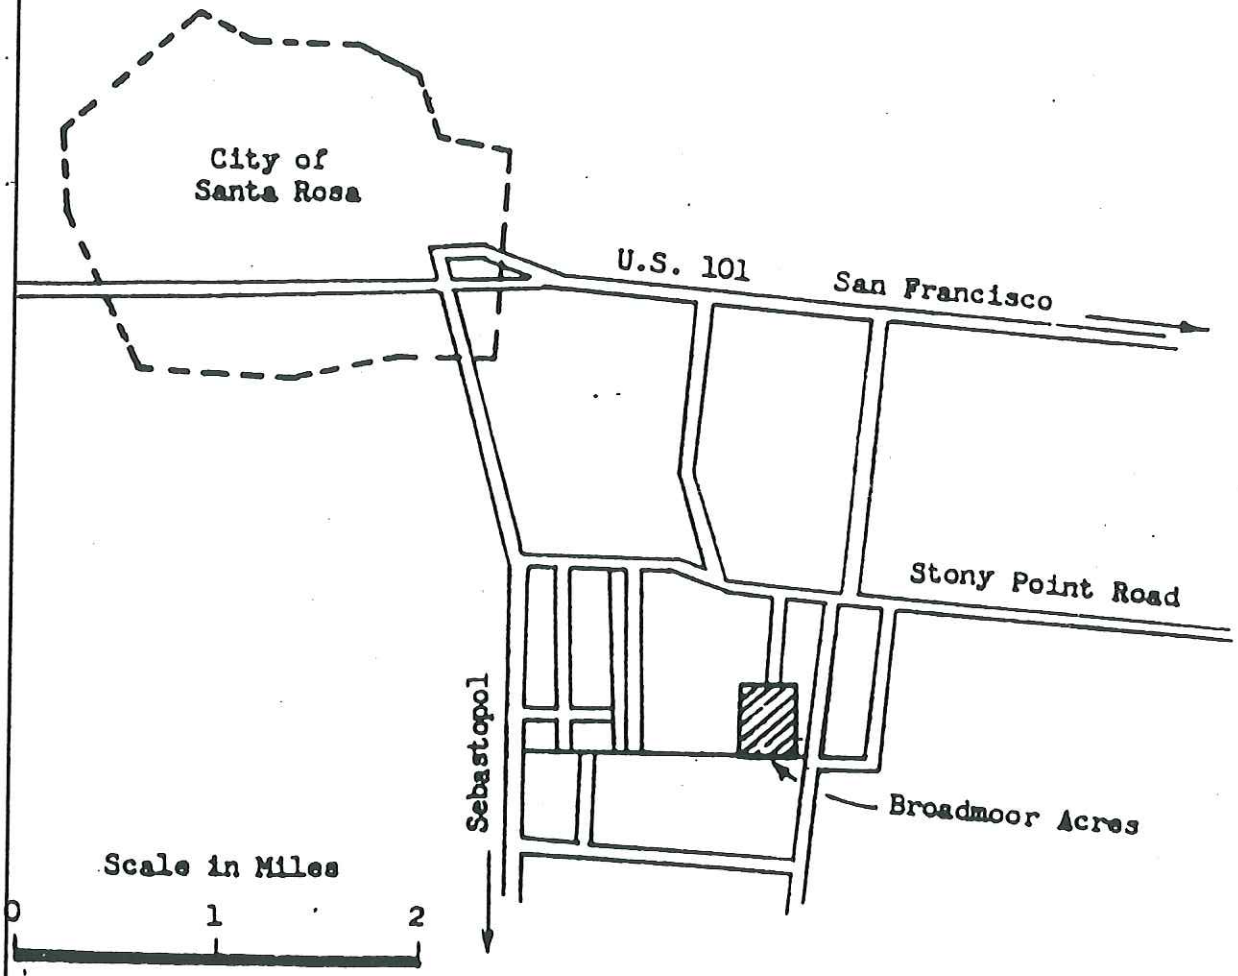

(To be inserted by utility)

Advice Letter No. 1

Decision No. _____

92 20271

Issued by

John S. Tootle
NAME

Vice President-Finance
TITLE

(To be inserted by Cal. P.U.C.)

Date Filed _____

Effective _____

Resolution No. _____


U-28

Redwood Valley Water Company
21718 S. Alameda Street
Long Beach, California 90810

Original — 6-W

Cal. P.U.C. Sheet No. _____

Canceling _____ Cal. P.U.C. Sheet No. _____

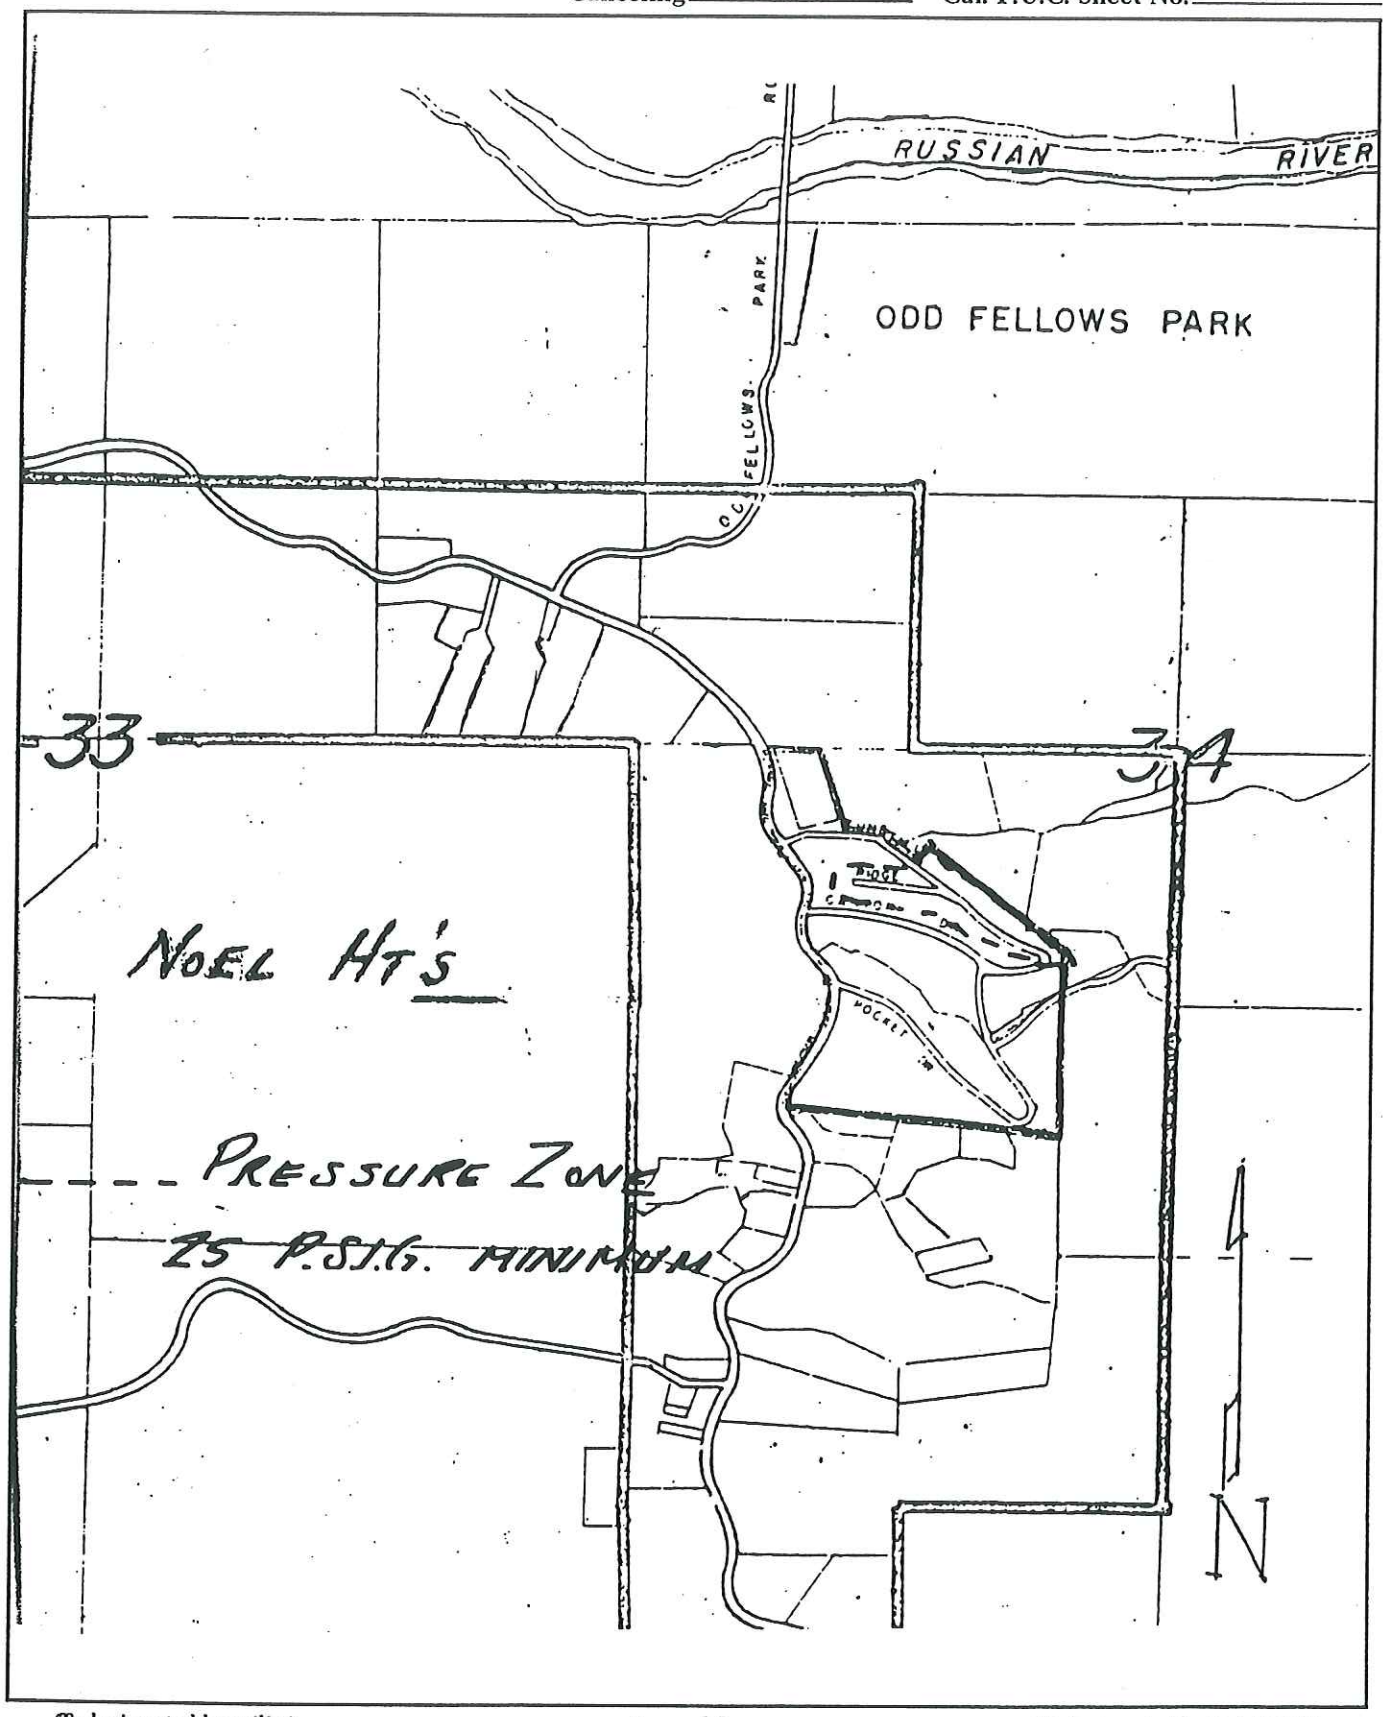

(To be inserted by utility)

Advice Letter No. 1

Decision No. _____

92 20271

Issued by

John S. Tootle
NAME

Vice President-Finance
TITLE

(To be inserted by Cal. P.U.C.)

Date Filed _____

Effective _____

Resolution No. _____

U-28